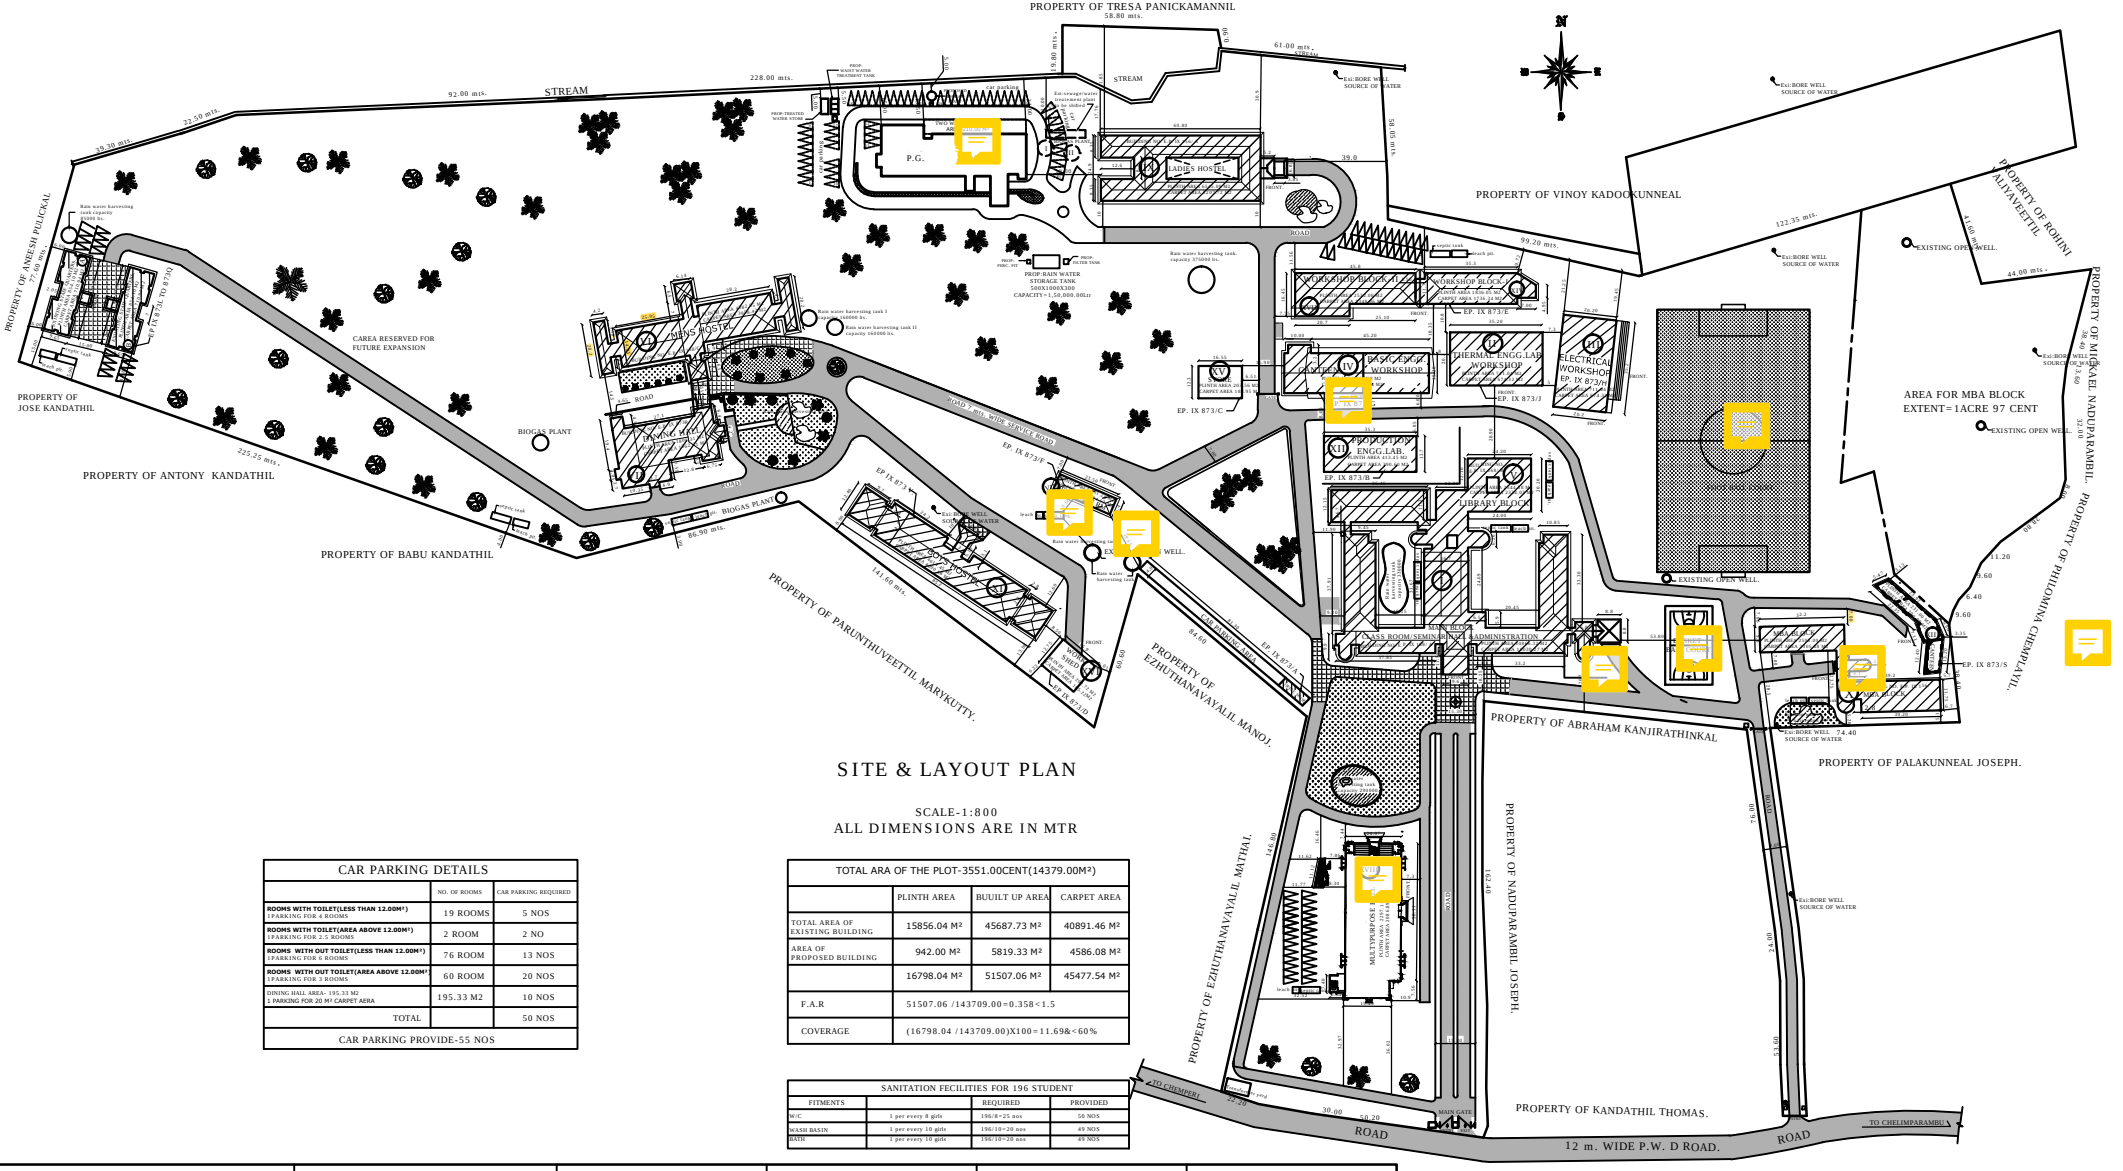
PROPERTY OF TRESA PANICKAMANNIL
58.80 mts.
STREAM
92.00 mts.
228.00 mts.
61.00 mts.
39.30 mts.
77.50 mts.
PROPERTY OF ANESH PULICKAL
77.00 mts.
PROPERTY OF JOSE KANDATHIL
CAREA RESERVED FOR FUTURE EXPANSION
BIOGAS PLANT
PROPERTY OF ANTONY KANDATHIL
225.25 mts.
PROPERTY OF BABU KANDATHIL
86.90 mts.
P.G.
LADIES HOSTEL
GENTS HOSTEL
DINING HALL
PROP.RAIN WATER STORAGE TANK 500X1000X300 CAPACITY=1,50,000.00Ltr
PROPERTY OF VINOY KADOOKUNNEAL
99.20 mts.
122.35 mts.
PROPERTY OF ROHINI VALIYAVEETTIL
44.00 mts.
PROPERTY OF MICHAEL NADUPARAMBIL.
AREA FOR MBA BLOCK EXTENT=1ACRE 97 CENT
EXISTING OPEN WELL.
PROPERTY OF PHILOMINA CHEMPALYIL.
WORKSHOP BLOCK
THERMAL ENGG.LAB
WORK SHOP
ELECTRICAL WORKSHOP
EP. IX 873/I
EP. IX 873/E
EP. IX 873/J
EP. IX 873/C
EP. IX 873/F
EP. IX 873/G
EP. IX 873/H
EP. IX 873/S
ENGG.LAB.
LIBRARY BLOCK
CLASS ROOM/SEMINAR HALL
ADMINISTRATION
PROPERTY OF ABRAHAM KANJIRATHINKAL
PROPERTY OF PALAKUNNEAL JOSEPH.
PROPERTY OF PARUNTHUVEETTIL MARYKUTTY.
PROPERTY OF EZHUTHANAVAYALIL MANOJ
PROPERTY OF EZHUTHANAVAYALIL MAITHAI.
PROPERTY OF NADUPARAMBIL JOSEPH.
PROPERTY OF KANDATHIL THOMAS.
TO CHEMPERI
MAIN GATE
12 m. WIDE P.W. D ROAD.
TO CHELIMPARAMBU
ROAD
EXISTING OPEN WELL.
EXISTING OPEN WELL.
EXISTING OPEN WELL.
Ex:BORE WELL SOURCE OF WATER
Ex:BORE WELL SOURCE OF WATER
Ex:BORE WELL SOURCE OF WATER